




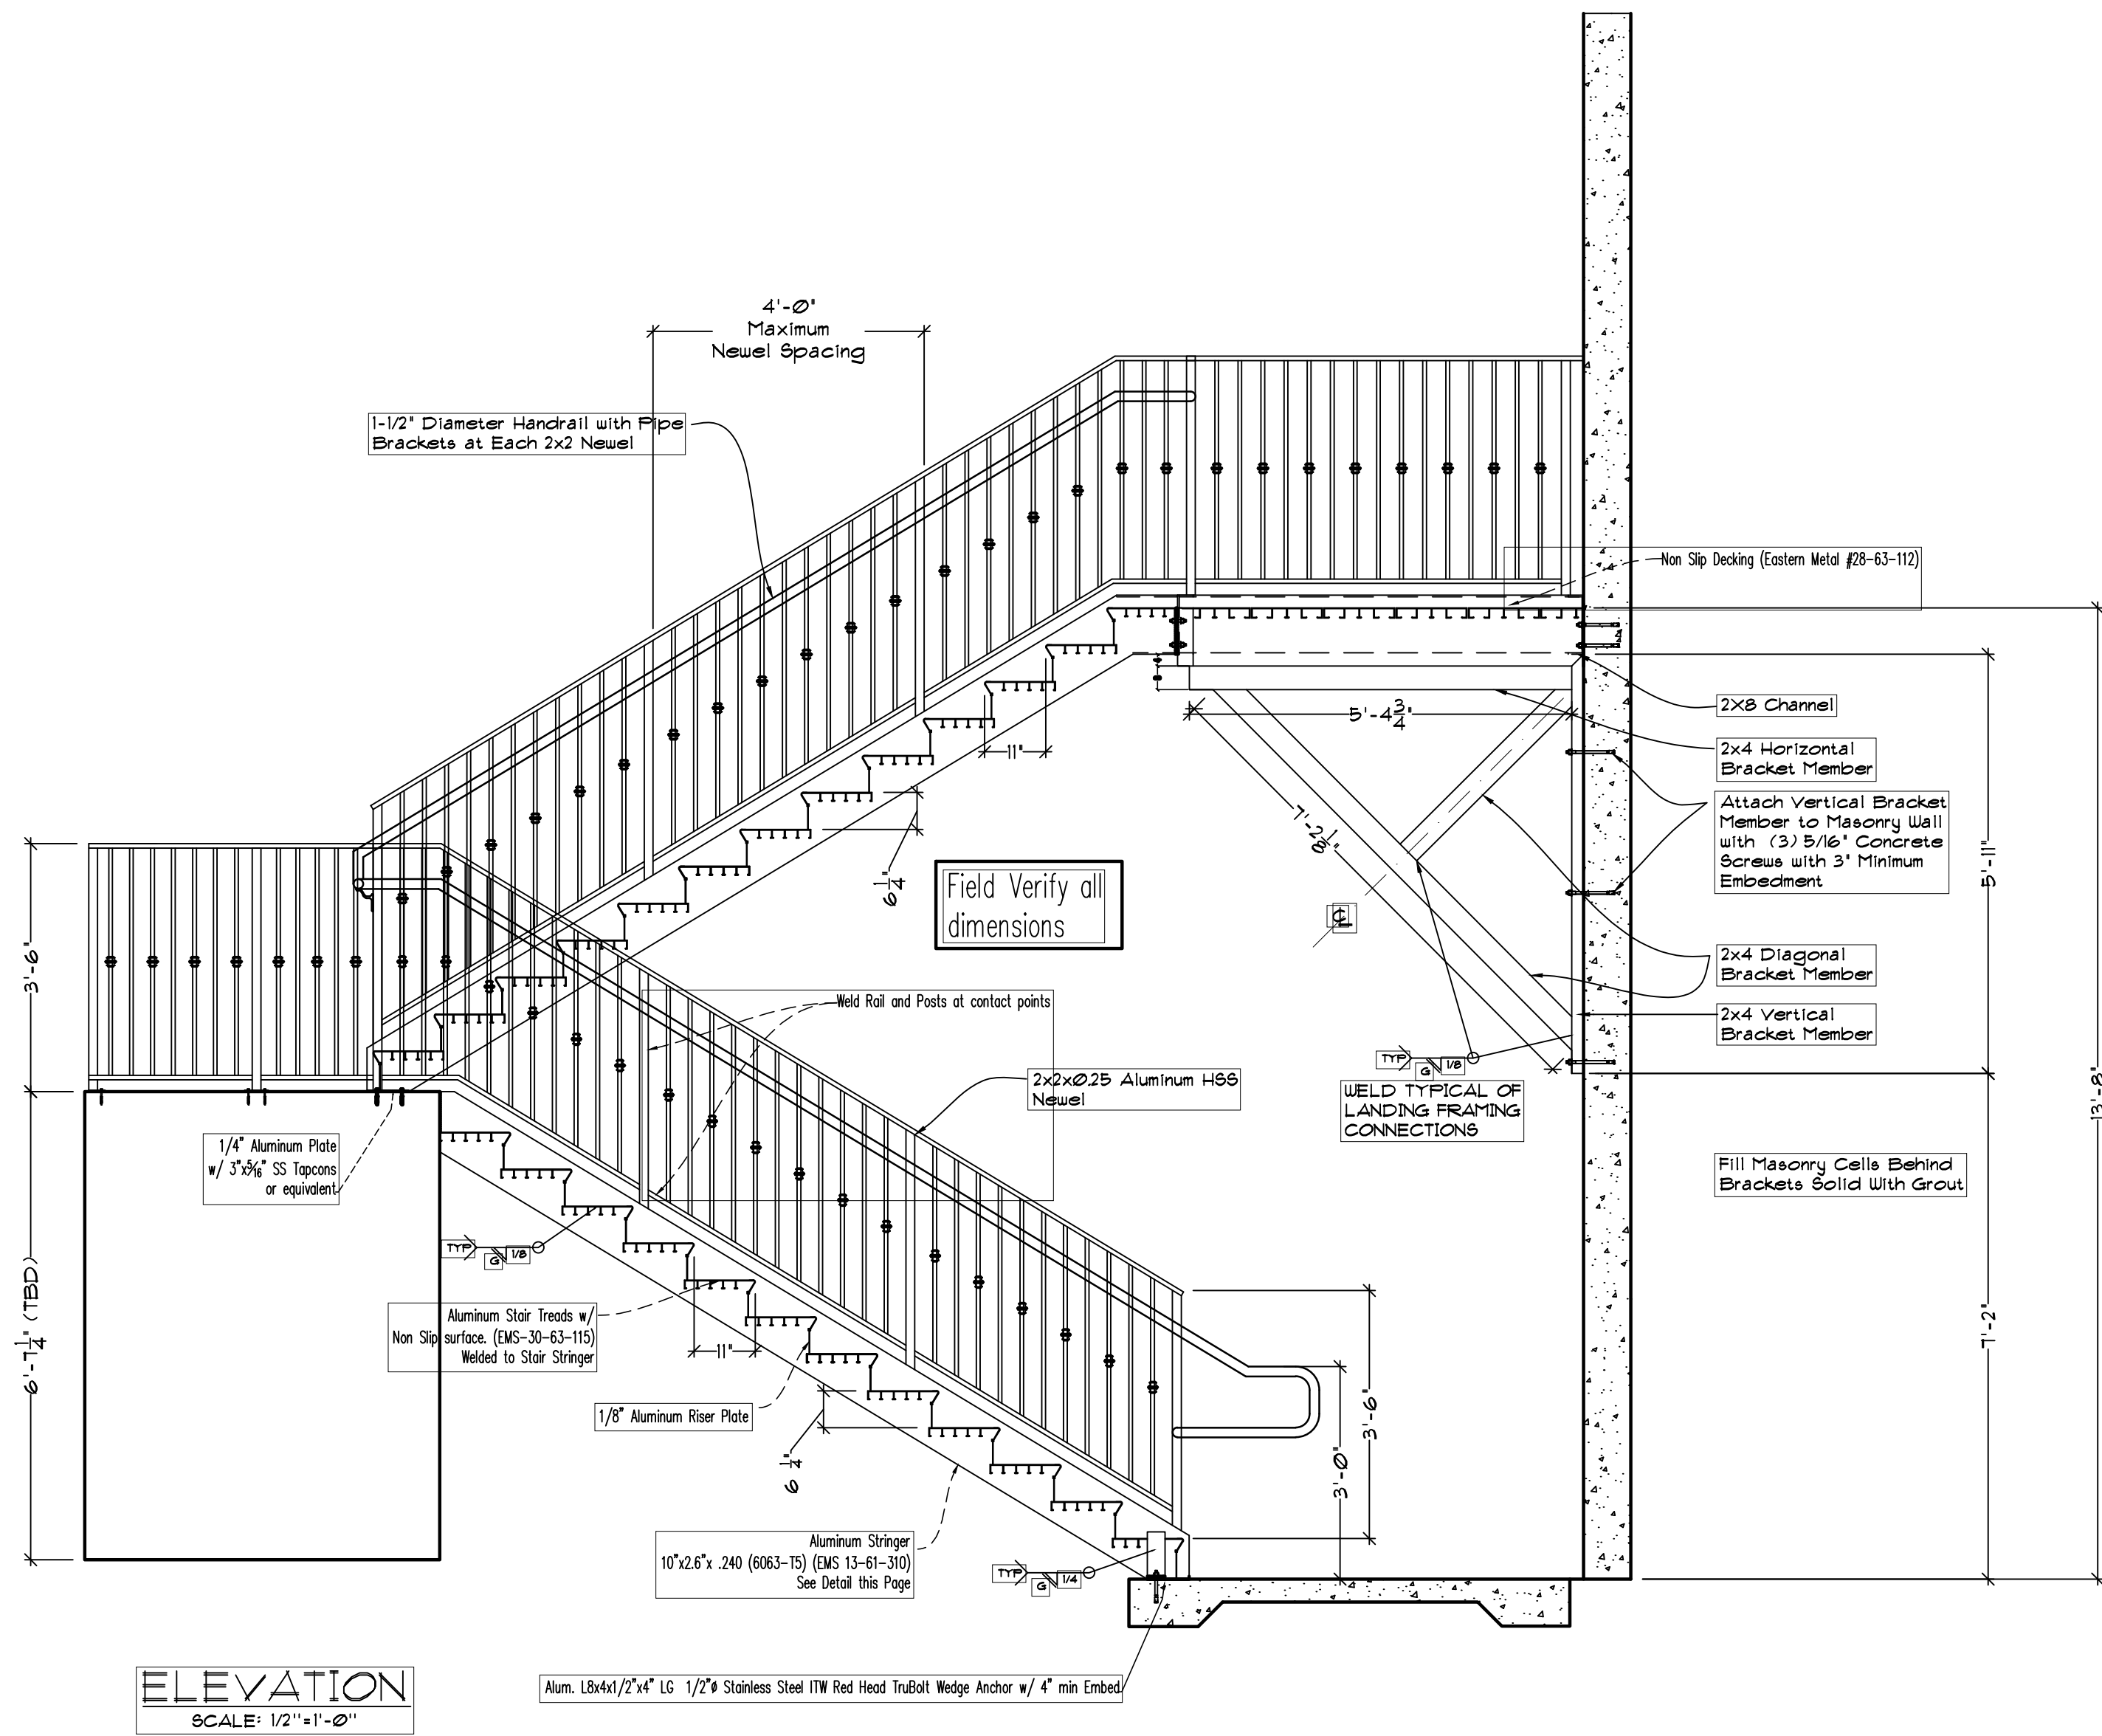


ELEVATION  
SCALE: 1/2"=1'-0"

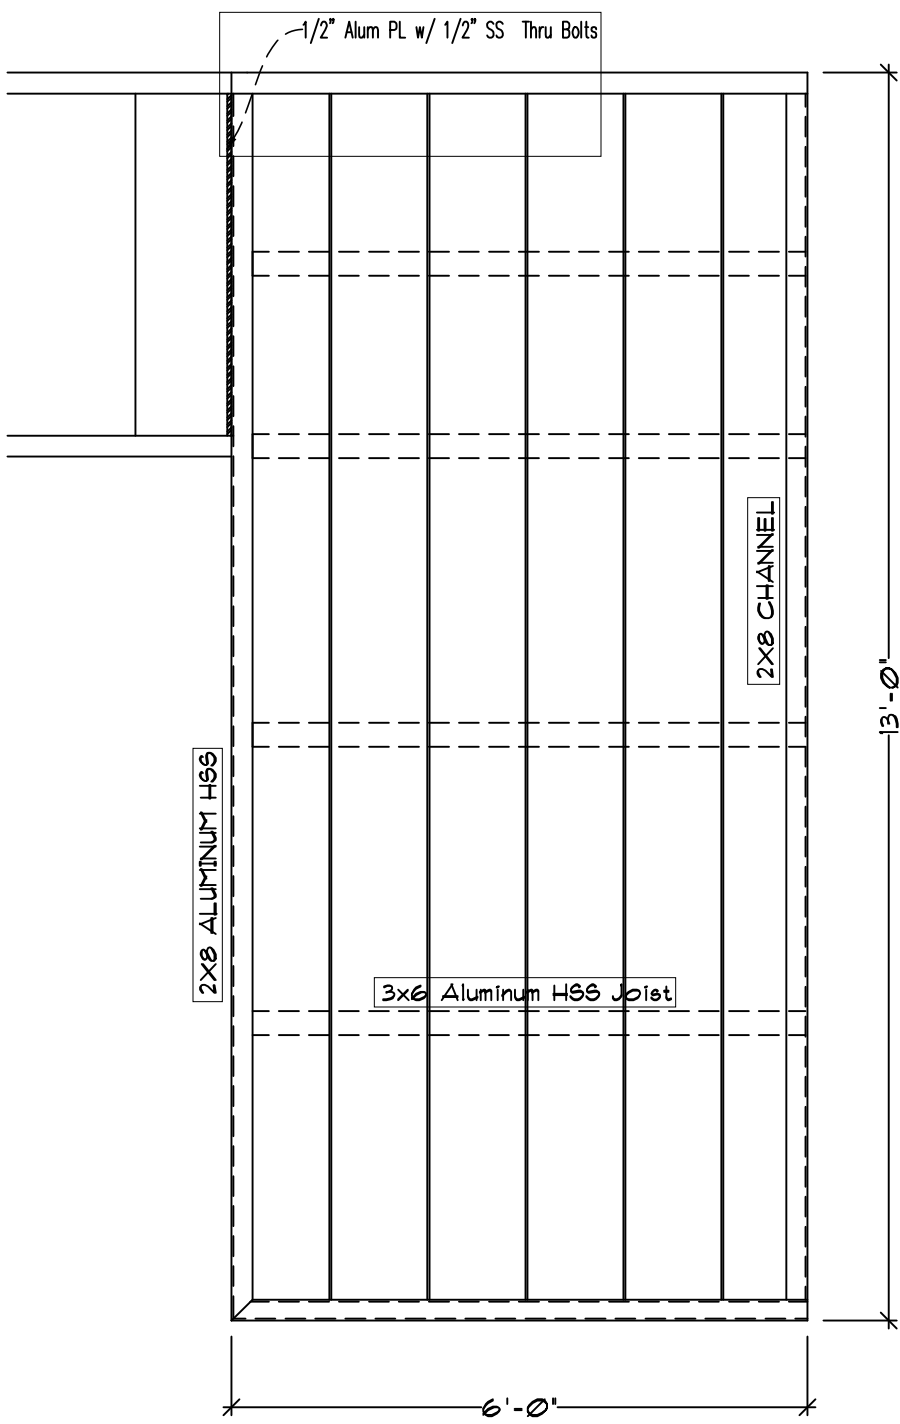

FRAMING PLAN  
SCALE: 1/2"=1'-0"  
AT LANDING

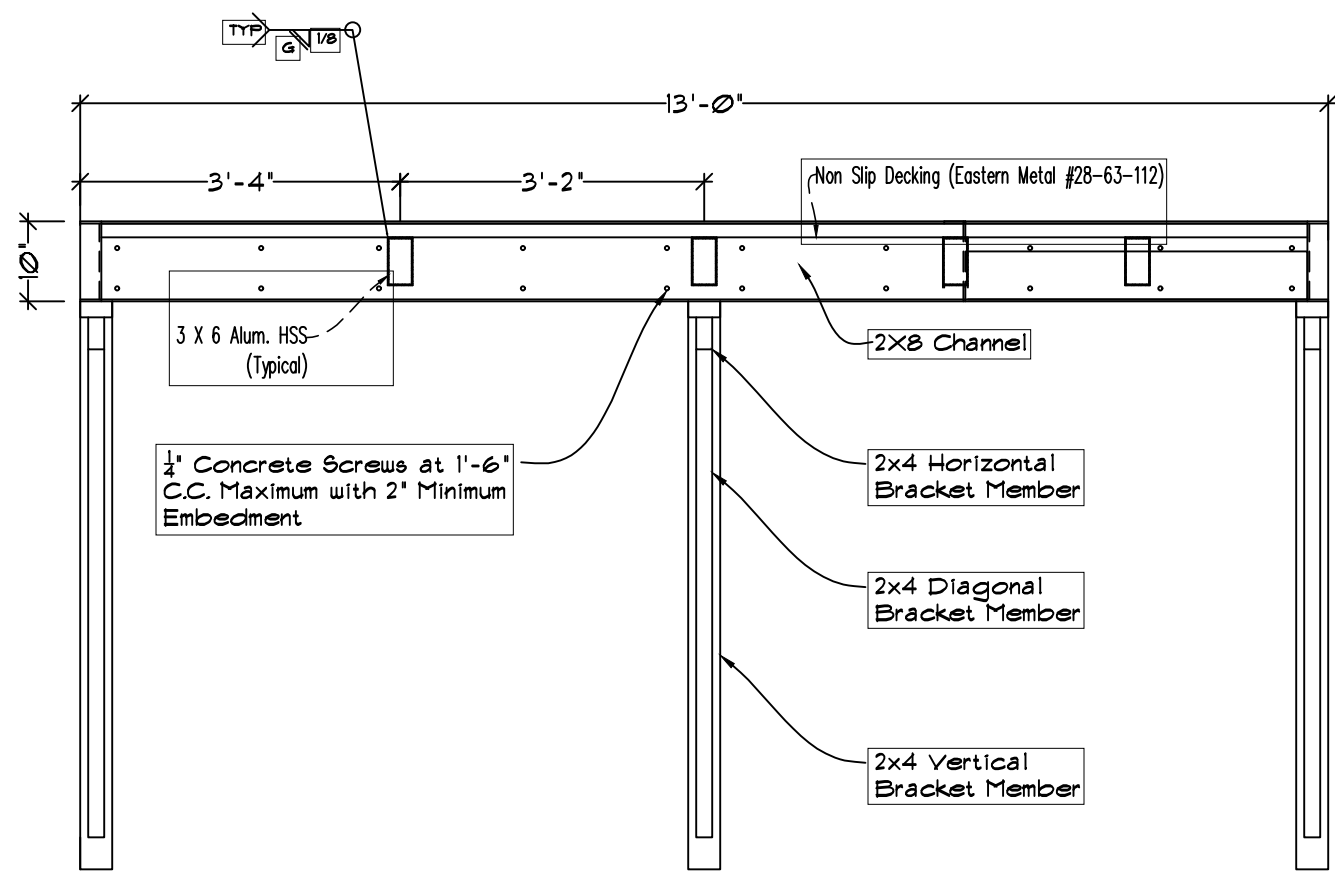

SECTION  
SCALE: 1/2"=1'-0"  
AT 2ND FLOOR LANDING

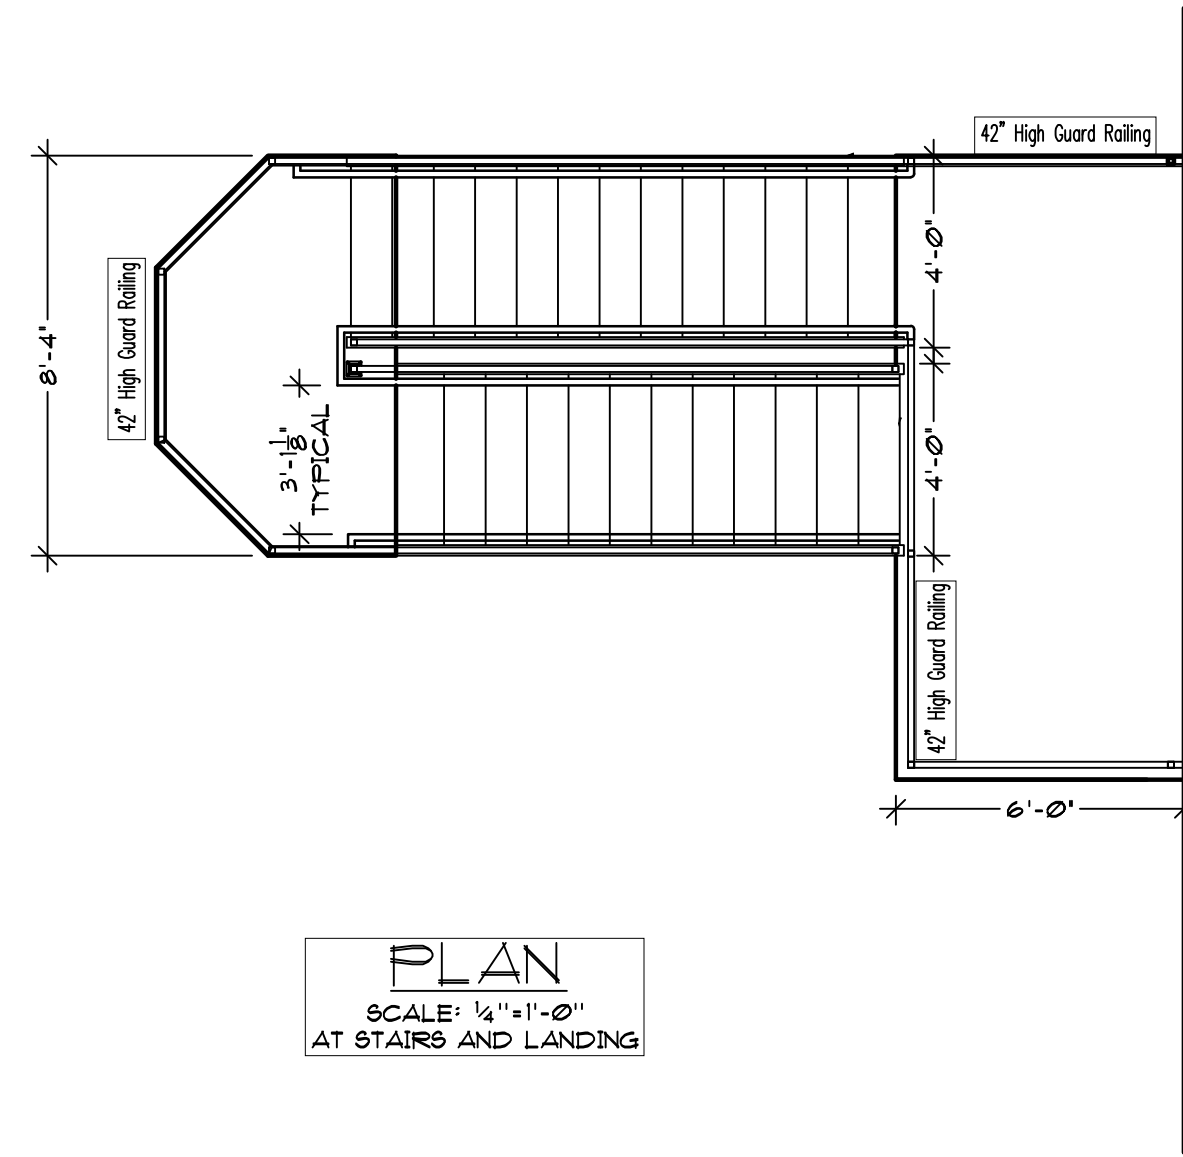

PLAN  
SCALE: 1/4"=1'-0"  
AT STAIRS AND LANDING

DATA SUMMARY

1. APPLICABLE CODES:  
2014 FLORIDA BUILDING CODE

STRUCTURAL SUMMARY

1. WIND LOAD COMPLIANCE PER:  
ASCE 7-10
2. DESIGN FACTORS AND LOADS:
- |                             |         |
|-----------------------------|---------|
| BUILDING RISK CATEGORY      | II      |
| BUILDING EXPOSURE CATEGORY  | C       |
| WIND SPEED IN MPH           | VIII    |
| WIND SPEED IN MPH           | VIII    |
| ULT. DESIGN PRESSURE IN PSF | 39.37   |
| LIVE LOADS - STAIRS         |         |
| CONCENTRATED                | 300 PSF |
| UNIFORM                     | 100 PSF |
| LIVE LOADS - RAILING        |         |
| CONCENTRATED                | 200 PSF |
| UNIFORM                     | 50 PLF  |

Paul a. wingler p.e.

PE 12350

(941) 342-7600

3407 MAGIC OAK LN.

SARASOTA, FLORIDA 34232

WE HAVE ATTEMPTED TO INCLUDE ALL INFORMATION NECESSARY FOR THE CONTRACTOR TO CONSTRUCT THE PROJECT. THE CONTRACTOR IS RESPONSIBLE FOR THE ACCURACY OF THE INFORMATION PROVIDED AND FOR THE COMPLETION OF THE PROJECT. THE CONTRACTOR SHALL BE RESPONSIBLE FOR THE COMPLETION OF THE PROJECT AND FOR THE COMPLETION OF THE PROJECT.

FAST  
DRAFTING & DESIGN  
3407 MAGIC OAK LN.  
SARASOTA, FL 34232  
(941) 342-7600

REVISION

MARKLAND CLUBHOUSE

ST. AUGUSTINE, FLORIDA

ST. JOHNS COUNTY

DRAWN BY: DD

DATE: 03/03/16

REVISED:

JOB NUMBER: 16066

PAGE: 1 OF 1