



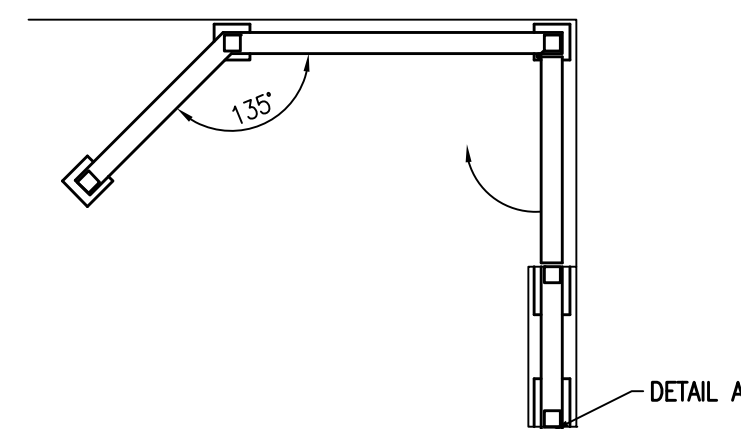



SCALE: 1/2" = 1'-0"

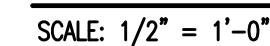


SCALE: $1/4" = 1'-0"$

PLAN NOTES:

- PLAN NOTES:
1. VERIFY EXISTING CONDITIONS PRIOR TO FABRICATION.
 2. ALL RAIL CONNECTIONS TO BE 1/8" FILLET WELD SOLID, UNLESS NOTED OTHERWISE.

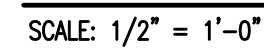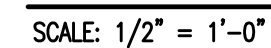

NOTE:
EXTENDED RAILS ARE DESIGNED FOR 200-LBS / 50-PLF LOAD
APPLIED AT A HEIGHT OF 6'-0" ABOVE WALKING SURFACE.

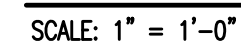

SCALE: $3/4" = 1'-0"$

COPYRIGHT © RESERVED

THIS DRAWING IS THE PROPERTY OF
PI-TECH, INC. AND/OR ITS ASSOCIATES
AND MUST BE RETURNED ON REQUEST.
ANY DISCLOSURE, REPRODUCTION OR
REVISION OF THIS DOCUMENT OR ANY
PORTION THEREOF IS SPECIFICALLY
PROHIBITED WITHOUT WRITTEN PERMISSION
FROM PI-TECH, INC.

SEAL:



PI-TECH, INC.
STRUCTURAL
ENGINEERING
CONSULTANTS

3365 CYPRESS MILL ROAD
SUITE 11B
BRUNSWICK, GA 31520
OFFICE: 912-289-9563
FLORIDA COA #29606
www.pi-techinc.com

DESIGNED BY:

DATE:

TZ

2/22/2020

ENGINEERED BY:

DATE: _____

TZ

2/22/2020

	CHECKED BY:
--	-------------

DATE:

DA

2/22/2020

APPROVED BY:

DATE:

APPROVED BY:

DATE.

SCALE:

--	--

SCALE: AS NOT

ED

Southeastern
Ornamental Iron Co.
Ph: 904-292-0933
Fx: 904-292-0588
www.SEOIC.com

SOUTHEASTERN ORNAMENTAL IRON CO.
11307 DISTRIBUTION AVE EAST
JACKSONVILLE, FL 32256

DRAWING TITLE:

RALEIGH BEATCH/STAIR RAILING PLAN A ELEVATIONS

DRAWING NO:	
-------------	--

	SHEETS	REV
--	--------	-----

S-

-1	1 OF 1	0
----	--------	---