
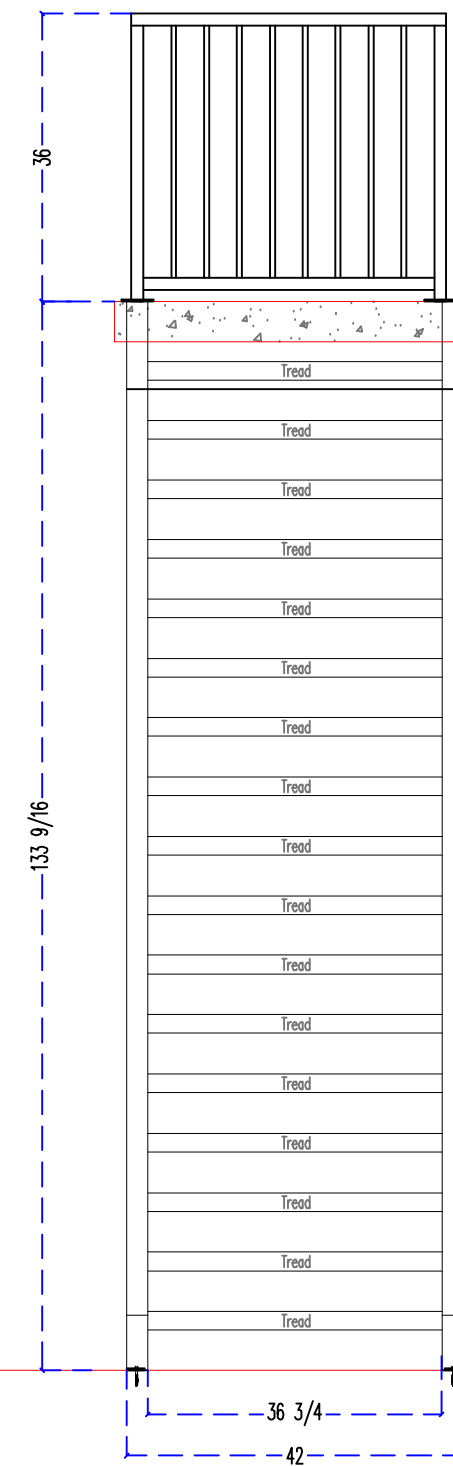
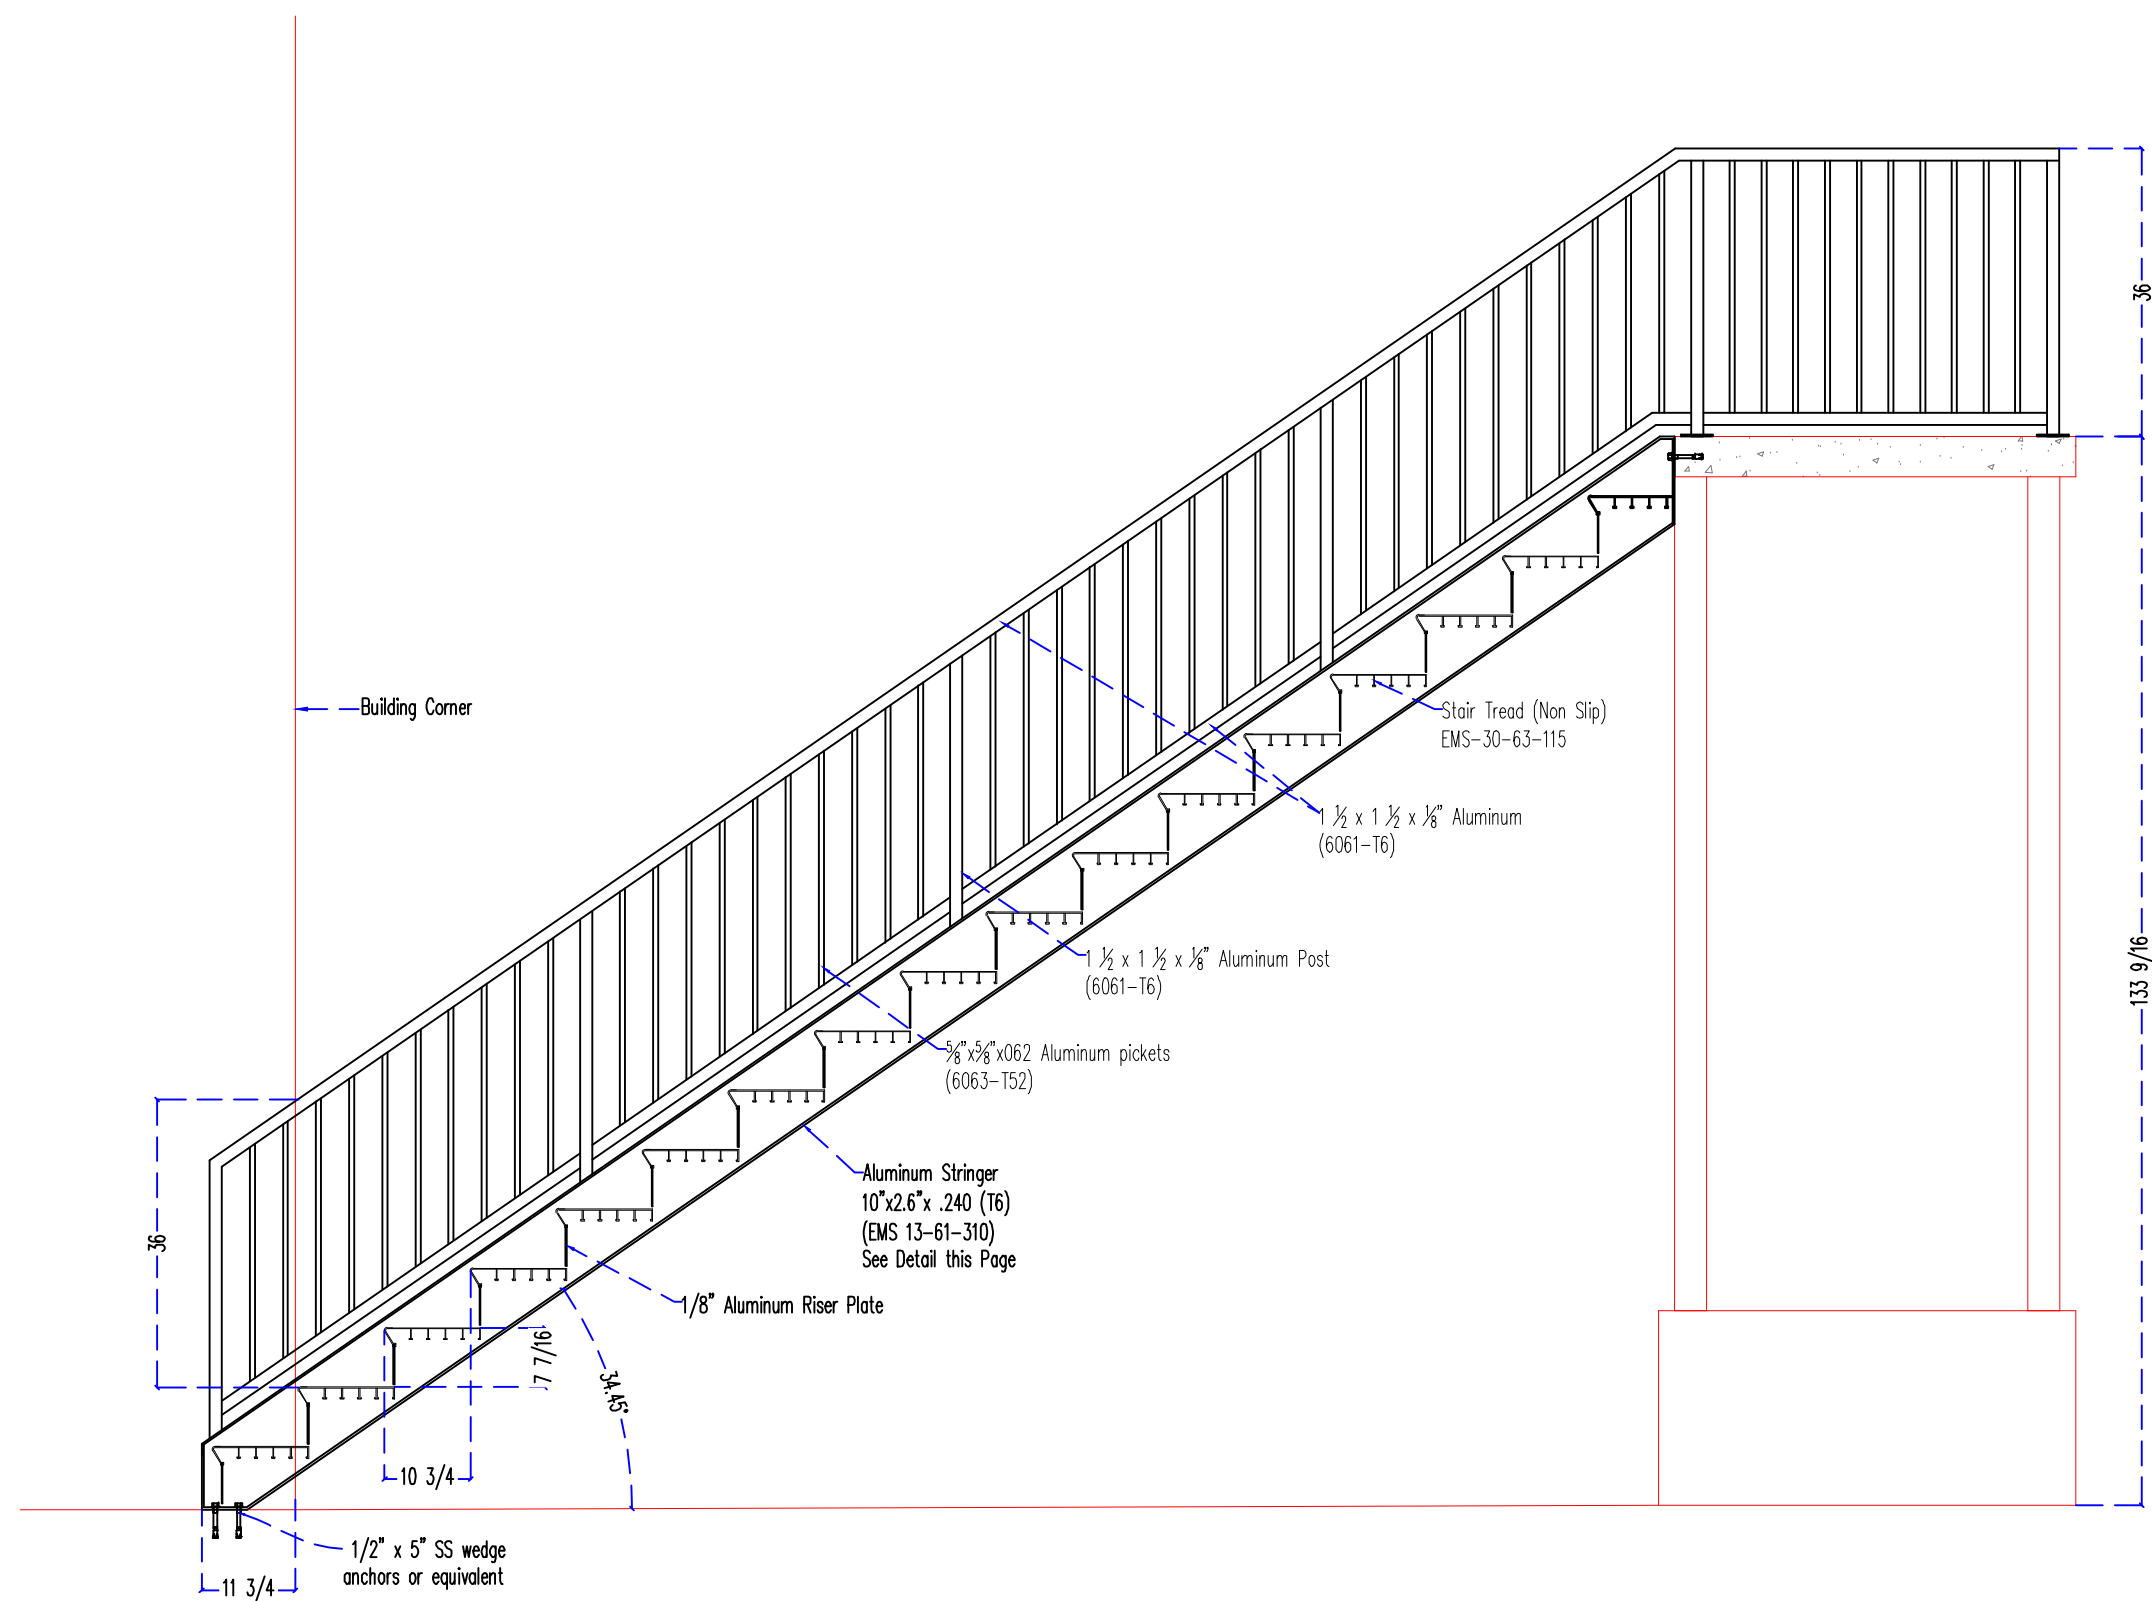
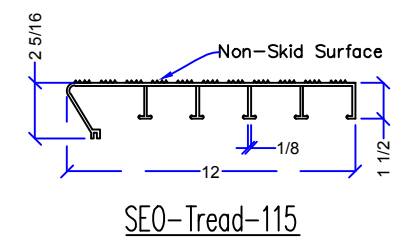
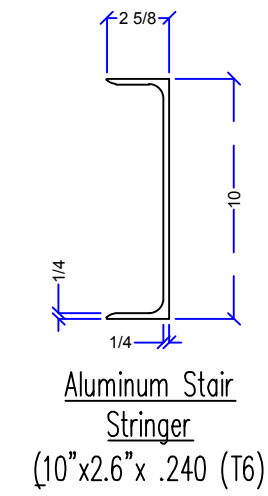


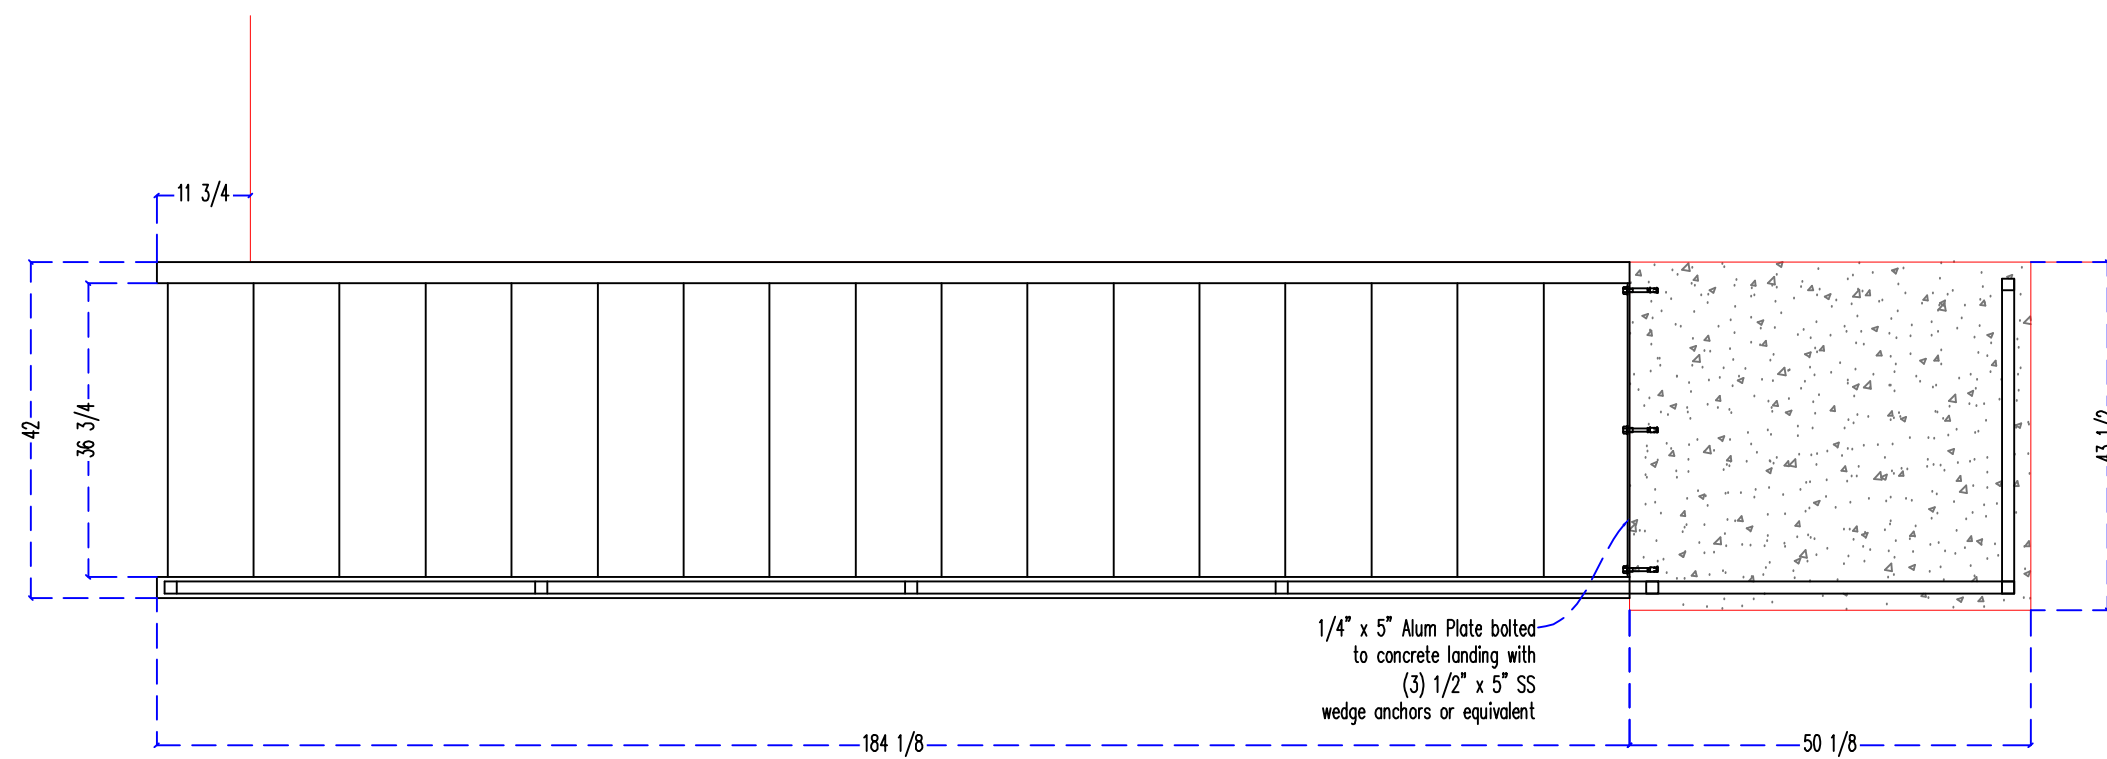

Stair Detail  
1/2" = 1'

|   |                          |                          |        |
|---|--------------------------|--------------------------|--------|
| <p>Southeastern<br/>Ornamental Iron Co.<br/>Ph: 904-292-0933<br/>Fax: 904-292-0588<br/>www.SEOIC.com</p> | Project Name and Address | Section:                 | Sheet: |
|   | Brown<br>(EST-13457)     | Aluminum<br>Stair System | 01     |