Southeastern Ornamental Iron Co. Inc.
www.SEOIC.com
Jacksonville, FL

Exterior Roof Access

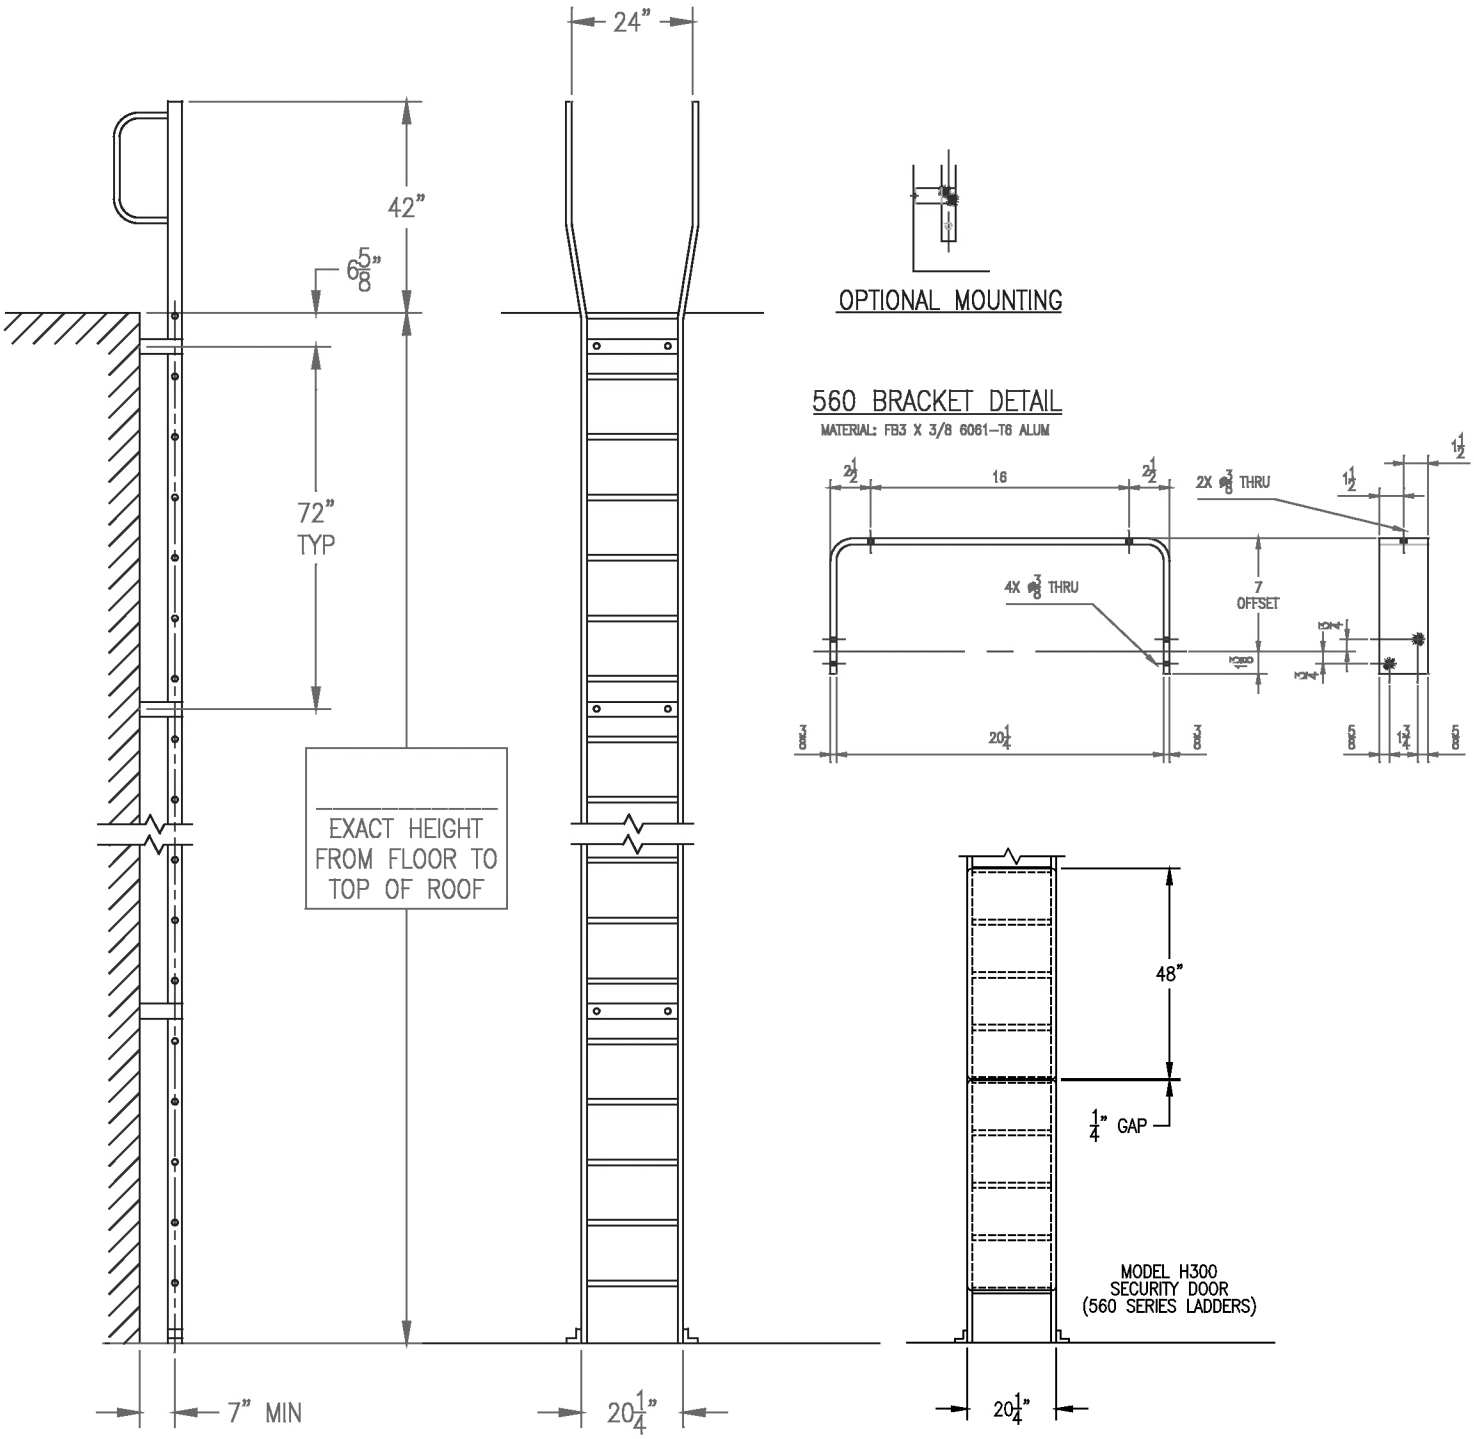

MODEL 561
LADDER, HANDRAILS OVER ROOF

11307 Distribution Ave East Jacksonville, FL 32259 PH: 904-292-0933 Fax: 904-292-0588